Area Statement				
S.No.	Description	Permissible		Proposed
		Nos.	Area (Sqm)	Area (Sqm)	Nos. / Percentage
1	Total Plot Area	10.10 Acres	40873.1850		
2	Total Plot Area (for FAR & Ground coverage calculation)	10.10 Acres	40873.1850	---	---
3	Permissible FAR @1.75	---	71528.074	71501.638	1.7494
4	Permissible Ground Coverage @35%	---	14305.615	6379.071	15.6075%
5	Convenient Shopping @.5% of the total Site Area	---	204.366	204.274	---
6	FAR for convenient shopping @1.00	---	204.366	204.274	---
7	Ground Coverage for Convenient Shopping @100% of shopping area	---	204.366	204.274	99.96
8	Area for Nursery School	1.00	809.37 (0.2 Acres)	888.62	
9	Density	1010 to 3030 persons	100-300 PPA	2709	268.22
10	Main Dwelling Without Domestic Servants	---	---		438.00
11	Main Dwelling With Domestic Servants (Domestic Servants units to be provided @10% of the number of main dwelling units minimum)	48.70	---	---	51
12	No. of EWS required @15% of the total number of dwelling units having minimum area of 200 s.ft.	85.94			86
13	F.A.R of Community Building	---	---	920.77	---
14	Total No. of Dwelling Units		---	---	573
15	Minimum ECS required @1.5 Equivalent car space for each dwelling unit	731	---	---	1231
16	Minimum Covered Parking to be Provided @75% of total required ECS	548	---	---	1102
17	Balance Maximum Surface Parking @25% of total required ECS	183	---		125
18	Parking for EWS @5% of total ECS	37			37
19	Required Organised Green Space @15% of the total site area - Option 1	---	6130.98	8159.95	19.96

AREA AND POPULATION CALCULATION							
S.No.	Building type	No. of Floors	No. of Apartments	FAR	Ground Coverage	Main Population	Service Population
1	Tower 1	G+27	76	10369.901	573.780	380	4
2	Tower 2	G+22	63	9795.363	633.085	315	50
3	Tower 3	G+22	63	7954.369	531.216	315	8
4	Tower 4	G+27	74	10525.873	589.977	370	0
5	Tower 5	G+17	44	6745.395	593.479	220	0
6	Tower 6	G+22	59	8428.164	596.724	295	0
7	Tower 7	G+27	78	9803.551	531.213	390	8
8	Tower 8	G+15	30	4888.128	458.470	150	32
10	Convenient Shopping	G	....	204.274	204.274	....	....
11	Community Building	G+1		920.771	1016.390	....	....
12	EWS	G + 6	86	1865.849	397.867	172	....
13	School	G+2	....	252.596	....	....	....
Total			573	71501.638	6379.071	2607	102

STILT AREA CALCULATION	
TOWER NO.	STILT AREA
TOWER 1	215.675
TOWER 2	99.185
TOWER 3	74.005
TOWER 4	349.750
TOWER 5	349.750
TOWER 6	349.750
TOWER 7	74.005
TOWER 8	138.567
EWS	178.015
TOTAL	1828.702

ECS CALCULATION		
DESCRIPTION	NOS.	AREA (SQM)
TOTAL BASEMENT AREA(ALL FLOORS)		44704.41
TOTAL AREA UNDER CAR PARKING, CIRCULATION, RAMPS, TOWERS ETC.		41914.297
TOTAL AREA UNDER SERVICES		2790.11
ECS ACHIEVED IN AREA AS PER 35 SQM/ECS		1197.591
TOTAL ECS PROVIDED IN BASEMENT	1102	
TOTAL ECS PROVIDED IN THE PROJECT	1227	
TOTAL ECS PROVIDED FOR EWS	37	
TOTAL AREA FOR TWO-WHEELER PARKING IN STILT		1828.702

1 LOCATION PLAN

2 SITE PLAN
SCALE 1:400

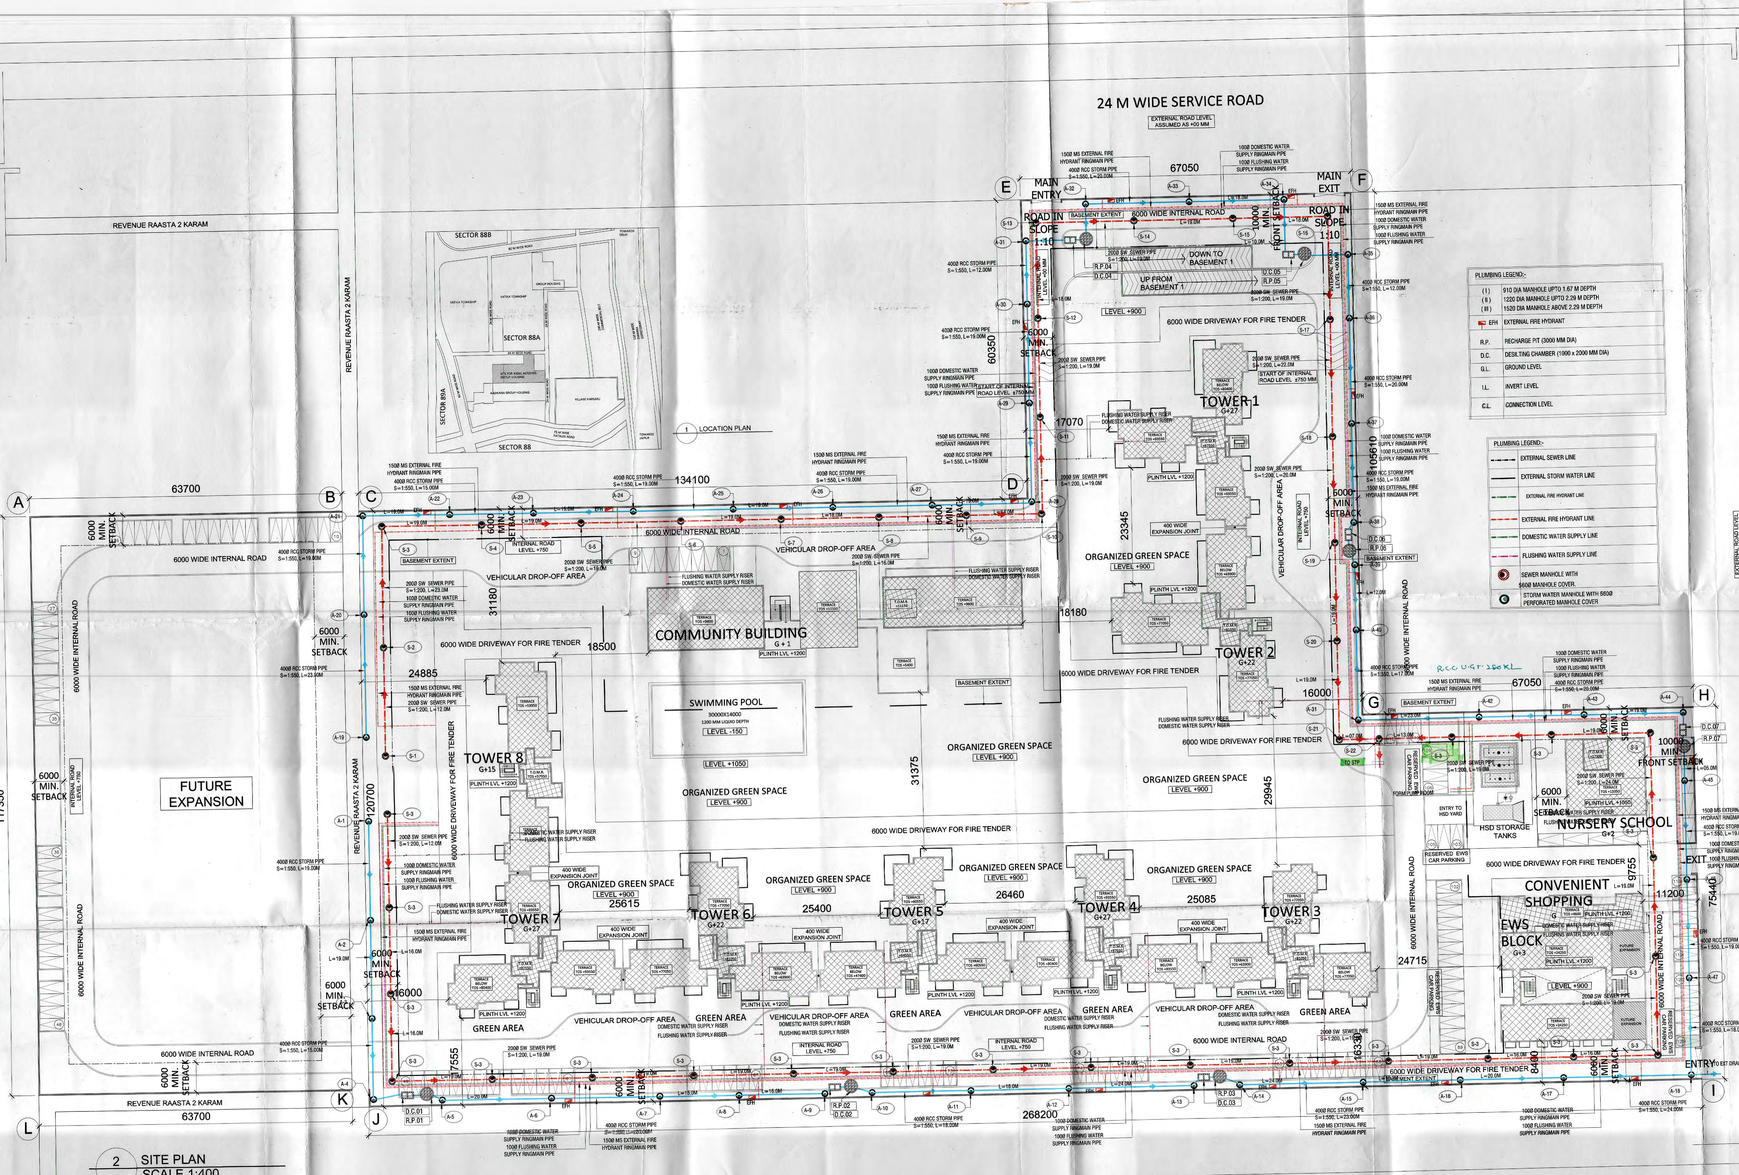

PLUMBING LEGEND:-	
(I)	910 DIA MANHOLE UPTO 1.67 M DEPTH
(II)	1220 DIA MANHOLE UPTO 2.29 M DEPTH
(III)	1529 DIA MANHOLE ABOVE 2.29 M DEPTH
EFH	EXTERNAL FIRE HYDRANT
R.P.	RECHARGE PIT (3000 MM DIA)
D.C.	DESILTING CHAMBER (1000 x 2000 MM DIA)
G.L.	GROUND LEVEL
I.L.	INVERT LEVEL
C.L.	CONNECTION LEVEL

PLUMBING LEGEND:-
- EXTERNAL SEWER LINE
- EXTERNAL STORM WATER LINE
- EXTERNAL FIRE HYDRANT LINE
- EXTERNAL FIRE HYDRANT LINE
- DOMESTIC WATER SUPPLY LINE
- FLUSHING WATER SUPPLY LINE
- SEWER MANHOLE WITH 560Ø MANHOLE COVER.
- STORM WATER MANHOLE WITH 560Ø PERFORATED MANHOLE COVER

GENERAL NOTES:
1. THIS DRAWING AND DESIGN IS THE PROPERTY OF THE DESIGNERS. NO PORTION MAY BE USED OR REPRODUCED WITHOUT THEIR WRITTEN PETMISSION
2. ALL DIMENSIONS ARE TO BE VERIFIED ONSITE BY THE CONTRACTOR. ANY DISCREPENCIES ARE TO BE REPORTED TO THE DESIGNERS IMMEDIATELY.
3. THIS DRAWING IS TO BE READ IN CONJUNCTION WITH THE DESIGNERS SPECIFICATIONS,CONDITIONS OF CONTRACT AND RELEVANT CONSULTANT DRAWINGS.
4. DRAWINGS NOT SHOWING THE LATEST REVISIONS ARE TO BE CANCELLED
5. ALL DIMENSIONS ARE TO BE READ NOT SCALED.
6. ALL INDICATED LEVELS ARE FINISHED LEVELS UNLESS NOTED OTHERWISE.

SPECIFIC NOTES:
1. ALL DIMENSIONS ARE IN MM.
2. GATE AND BOUNDARY WALL SHALL BE AS PER STANDARD DESIGN.
3. EXHAUST FANS WILL BE PROVIDED IN ALL KITCHENS, WC'S & TOILETS.
4. PERMANENT VENTILATION WILL BE PROVIDED IN ALL WC'S & TOILETS.
5. SPRINKLERS WILL BE PROVIDED IN ENTIRE BUILDING INCLUDING BASEMENTS AS PER N.B.C.
6. RAIN WATER HARVESTING SYSTEM WILL BE PROVIDED IN THE GROUP HOUSING SCHEME AS PER APPLICABLE NORMS.
7. 100% POWER BACK-UP WILL BE PROVIDED FOR LIFTS & ESSENTIAL SERVICE AREAS.
8. DISABLED RAMP @ 1:12 SLOPE WITH 900MM HIGH RAILING.

KEY PLAN

S.T.P. (H2O) Member Secretary B.P.C.
S.T.P. (G) Member B.P.C.
S.T.P. (H) Chairman B.P.C.

ARCHITECT:
tam3
Checked and found ok for Public Health (Internal) Services only subject to comments in forwarding letter No. SE(HQ)/ PH/ DL-23-24/ 1
Superintending Engineer (HQ)
J 54, L G FLOOR
SAKET, NEW DELHI 110017
T: 91 11 41041053 / 54

STRUCTURE CONSULTANT:
NNC DESIGN INTERNATIONAL
G-7G, 2ND FLOOR, JASWANT PLAZA,
NEAR KALINDI KUNJ, MAIN SARITA VIHAR ROAD,
OKHLA, NEW DELHI-110025.
T: 011-26940734 / 5 / 6 / 7

MEP CONSULTANT:
M/S ENVIROTECH DESIGN PVT. LTD.
G-79, 3RD FLOOR (ABOVE PUMA SHOWROOM)
MAIN ROAD, KALINDI KUNJ, NEW DELHI 110029
T: +91 11 29946091, 29946834

LANDSCAPE ARCHITECT:
STUDIO DP
89, , LGF, HEMKUNT COLONY, OPP. NEHRU PLACE,
NEW DELHI - 110048
+91 (11) 41040442

CLIENT:
VAIBHAV WAREHOUSING PVT.LTD. AND OTHERS

NORTH:

PROJECT:
PROPOSED BUILDING PLAN OF GROUP HOUSING SCHEME MEASURING 10.10 ACRES/LICENSE NO. 42 OF 2013 DATED 06.06.2013) IN SECTOR-88A, GURGAON MANESAR URBAN COMPLEX BEING DEVELOPED BY VAIBHAV WAREHOUSING PVT. LTD AND OTHERS C/O VATIKA LTD.

DRAWING TITLE:
SUBMISSION DRAWINGS
SITE PLAN

DRAWING NO: 130-2012 A-ANH-1.1.1 SP

REV.

SCALE: 1:400

DATE: MAY 2014

ARCHITECT'S SIGNATURE:
Vijay Dahiya
ARCHITECT
CA / 2000 / 26057

CLIENT'S SIGNATURE:
NAVEEN GAUTAM
Authorised Signatory